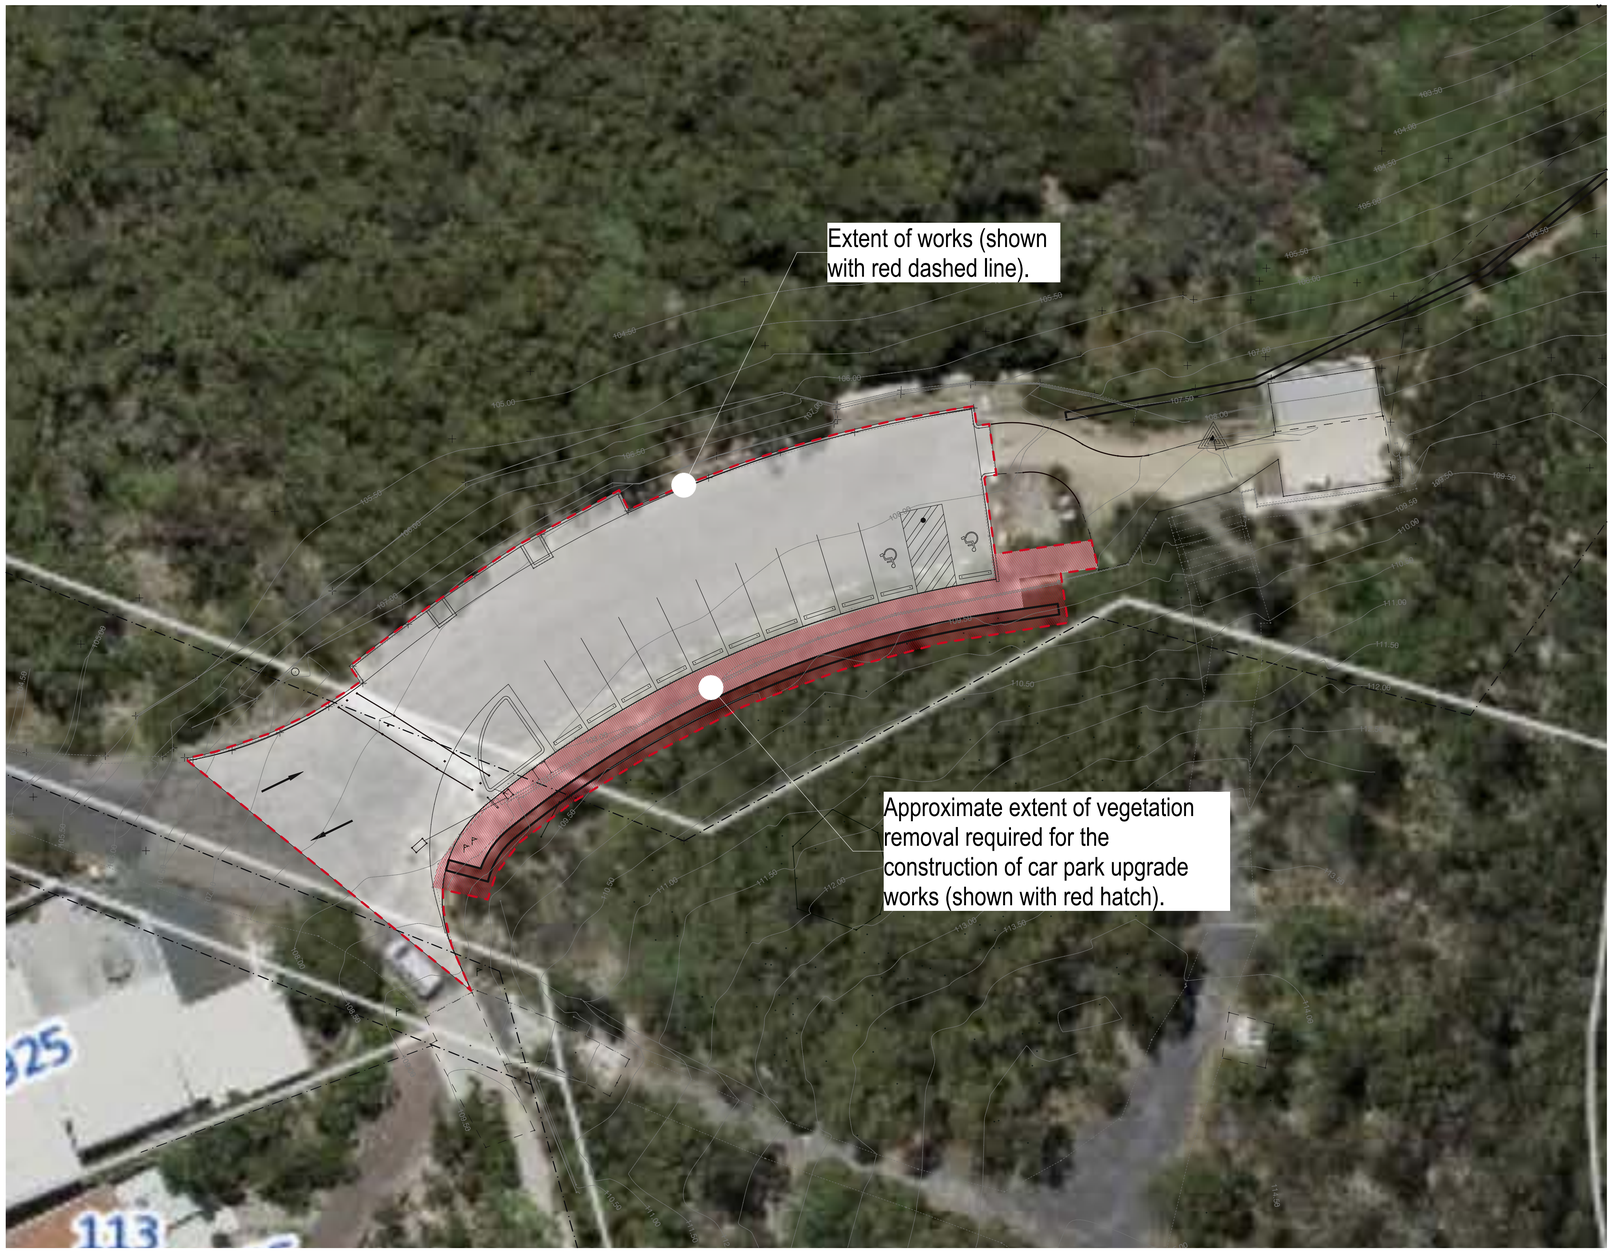

CARPARK UPGRADE EXTENT OF WORKS
1:200

N

0 5 10m 15m

GREEN LIGHT DESIGN GROUP

Green Light Design Group
ABN 15 613 450 034
Address: 3 Lemon Tree Street Wyoming NSW 2250
P +0402 230 148
E derek@greenlightdesigngroup.com.au
W www.greenlightdesigngroup.com.au

ENGINEER :
RGH CONSULTING GROUP
Multi-discipline Engineering

REVISION	DESCRIPTION	DATE
P3	FOR REVISED COSTING	04/06/2020
P2	FOR COSTING	09/04/2020
P1	FOR QS INCEPTION MEETING	10/03/2020

Central Coast Council

PROJECT NAME :
Winney Bay Clifftop Walk Concept Design

CLIENT :
Central Coast Council

SITE :
Del Monte Place Copacabana NSW 2251

DRAWING TITLE :
CAR PARK UPGRADE WORKS

REVISION NO. P3

DRAWING NO. **SKP01**

DRAWN BY : DH
CHECKED BY : DH
SCALE : 1:200@A1, 1:400@A3
PROJECT NO. **19.19**
Plot Date: 9/10/20